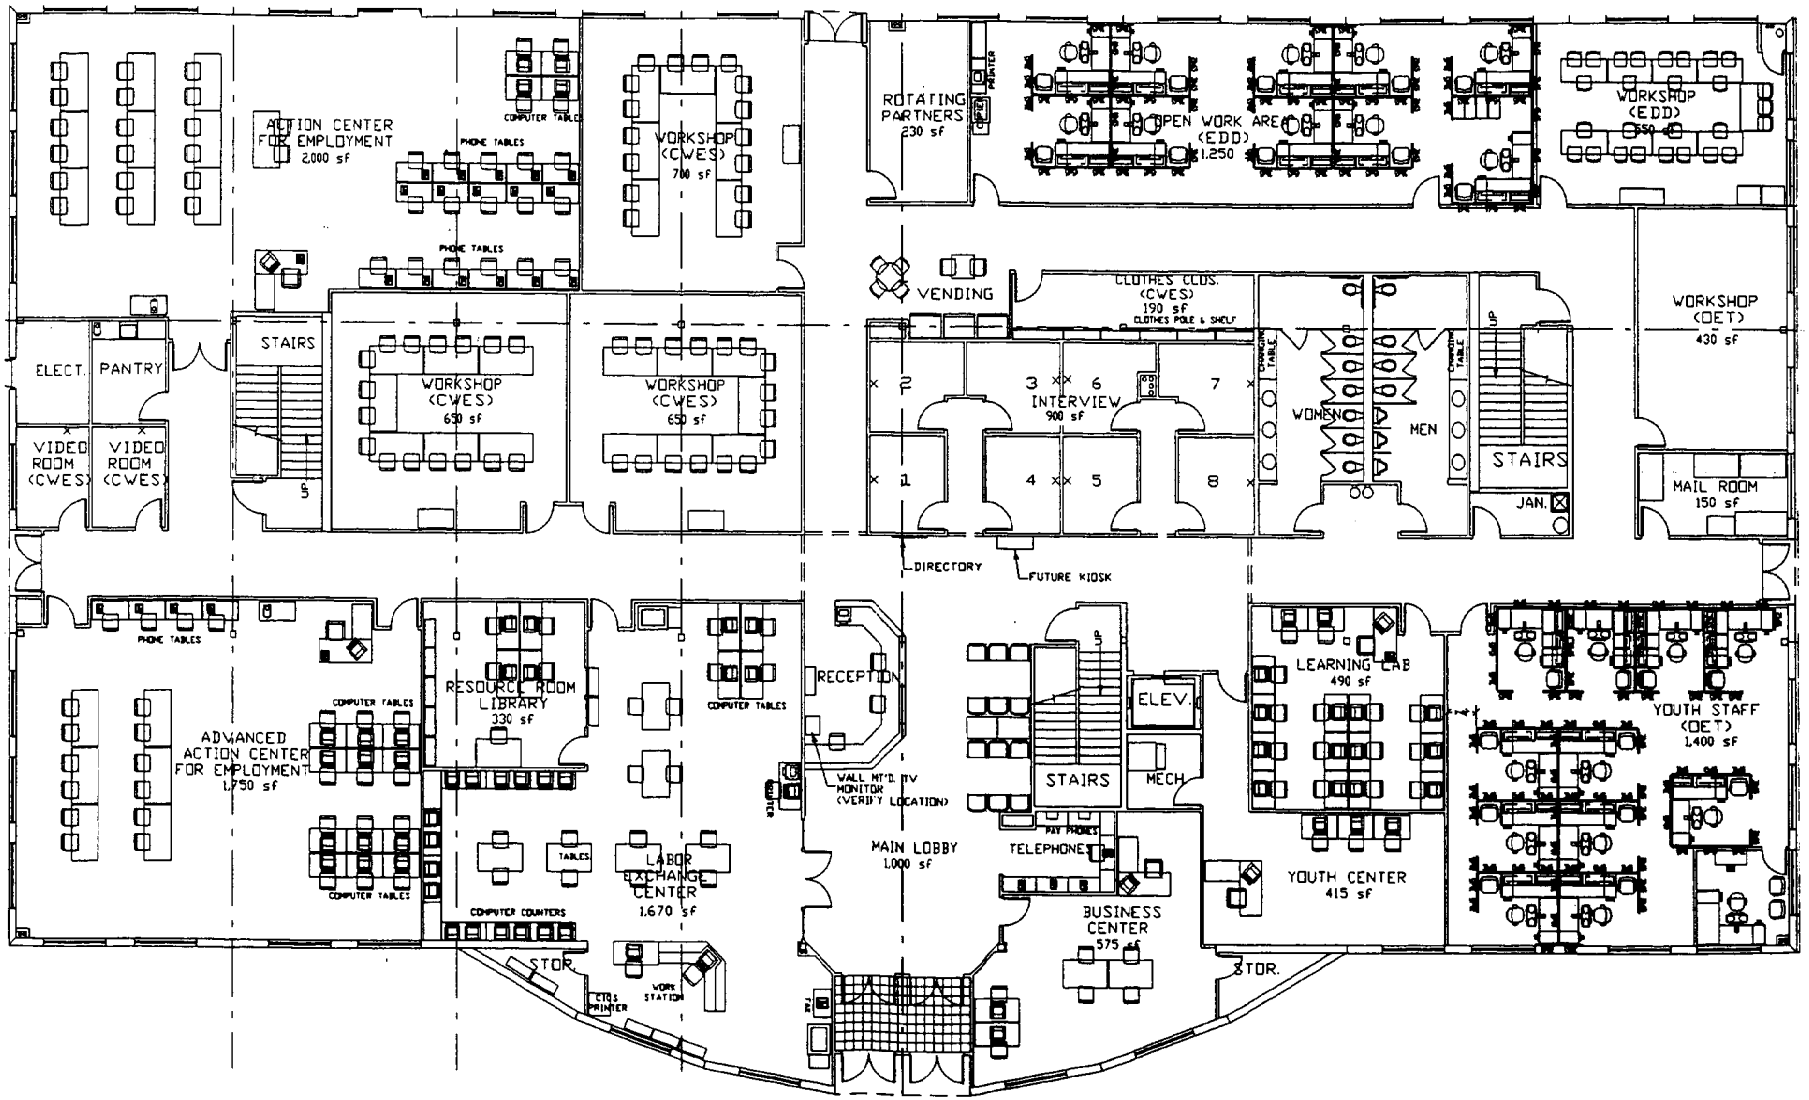

REFERENCE NORTH

FIRST FLOOR FURNITURE PLAN
REVISED BY PENINSULA BUSINESS INTERIORS
8/20/98

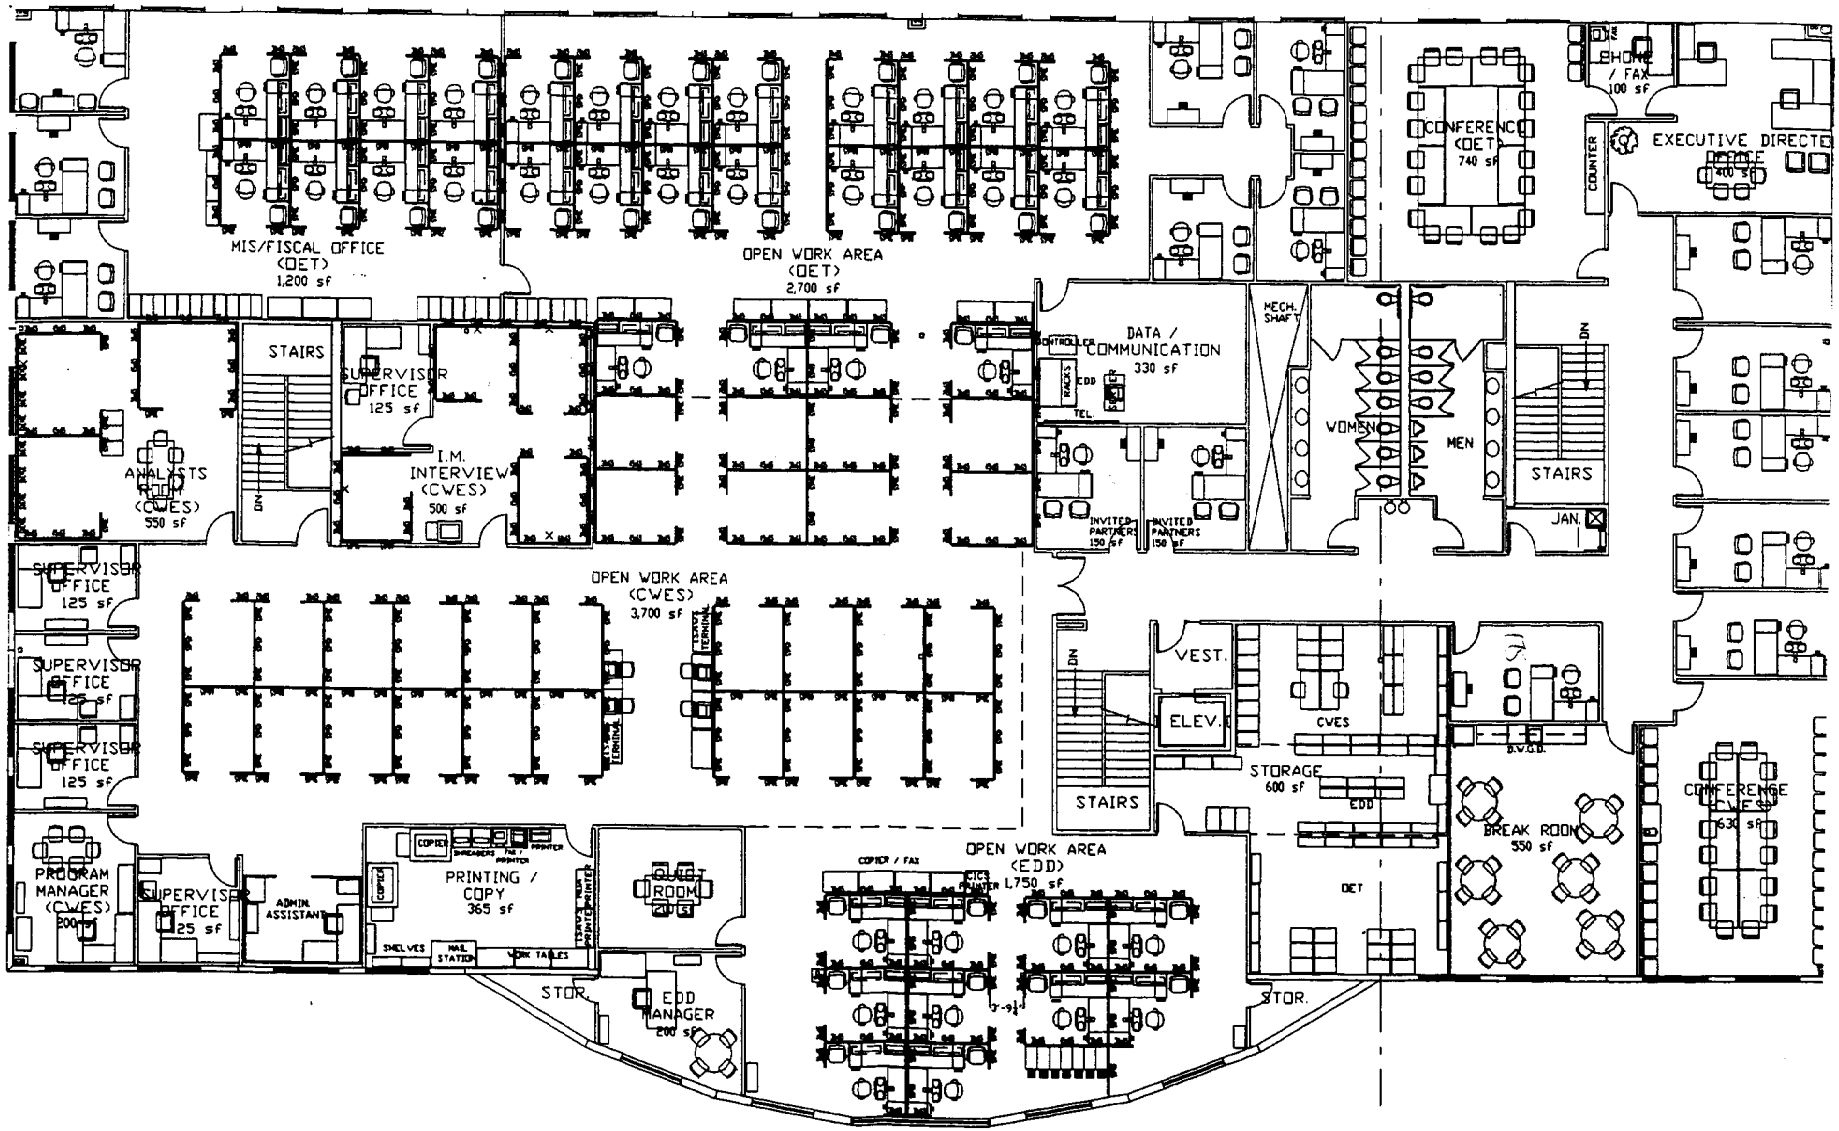

REFERENCE NORTH

SECOND FLOOR FURNITURE PLAN
REVISED BY PENINSULA BUSINESS INTERIORS
8/20/98